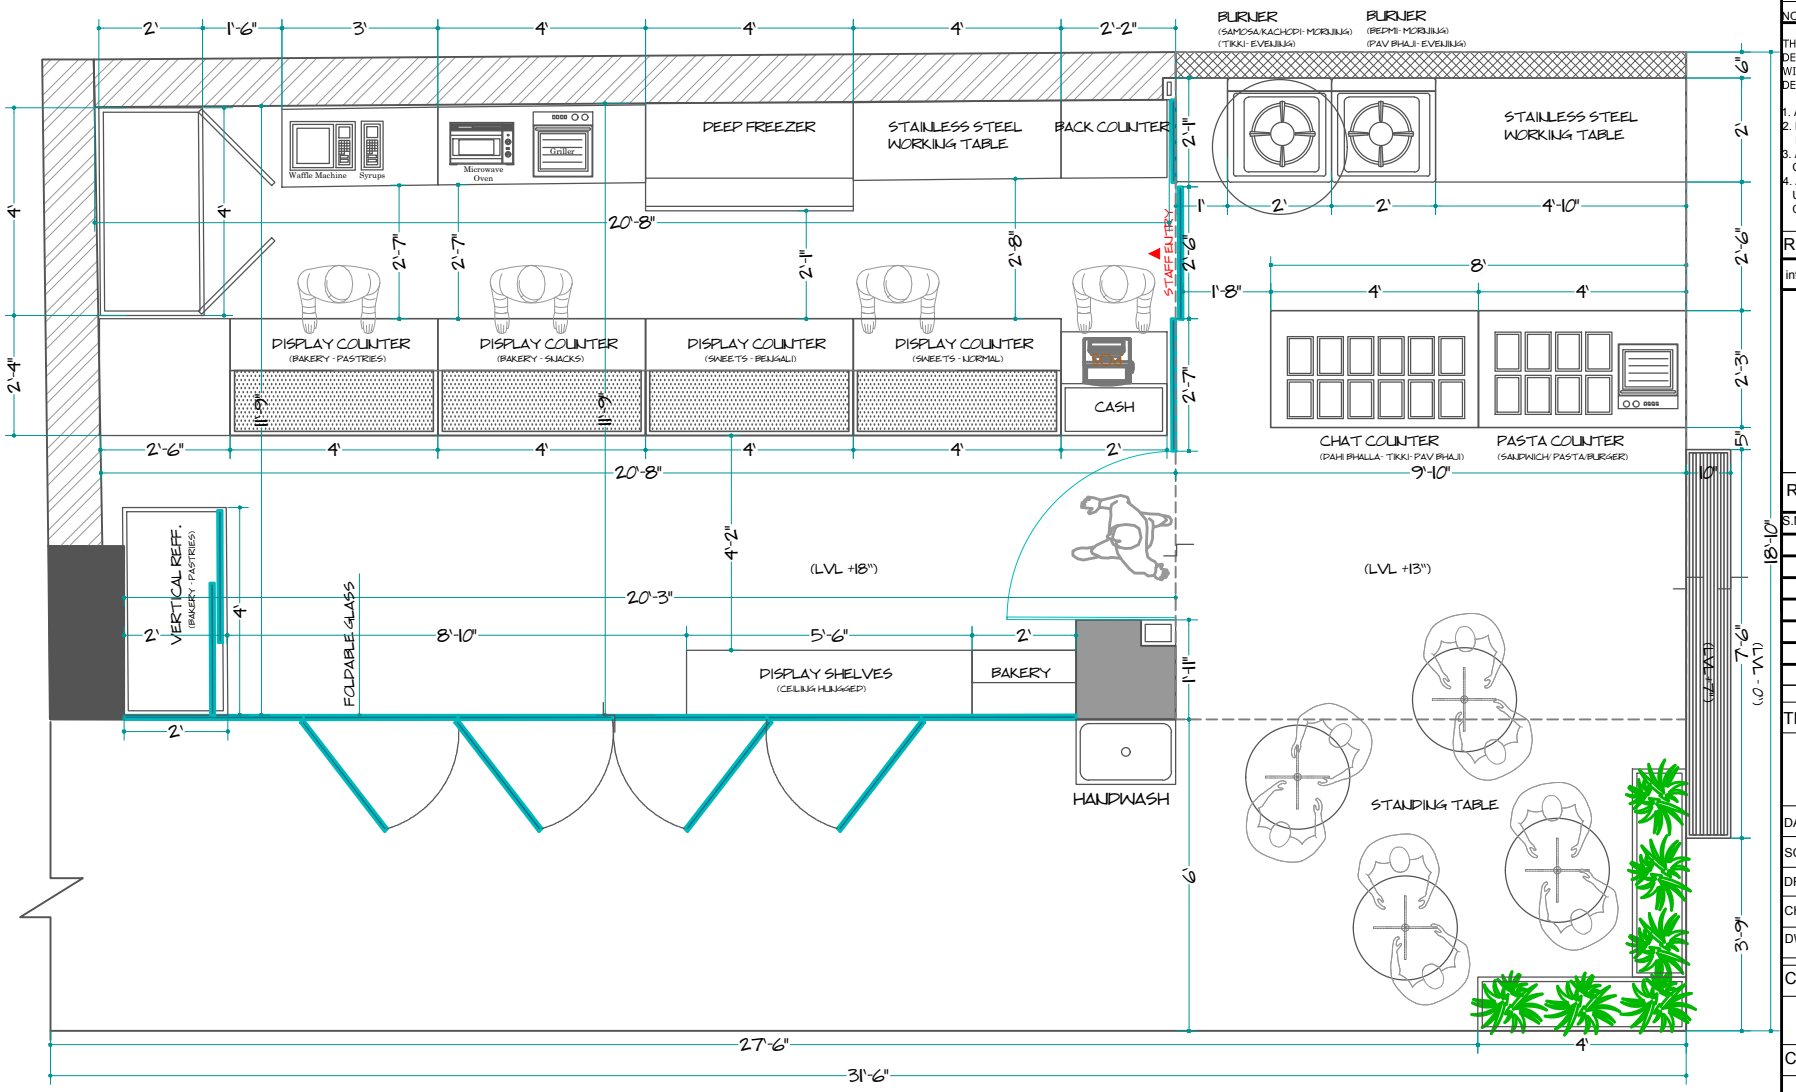

LAYOUT PLAN

PROJECT

AMAIRA

(MUKHERJEE NAGAR , DELHI)

NOTE:

THIS DRAWING & DESIGN IS THE COPYRIGHT OF THE DESIGNER, NO PORTION MAY BE REPRODUCED WITHOUT THE WRITTEN PERMISSION OF THE DESIGNERS

1. ALL DIMENSIONS ARE INCLUDING FINISHES
2. DO NOT SCALE DRAWING.ONLY MENTIONED DIMENSIONS ARE TO BE CONSIDERED.
3. ALL DIMENSIONS MUST BE CHECKED BEFORE COMMENCING WORK ON SITE.
4. ANY DISCREPANCIES SHALL BE BROUGHT UNDER THE NOTICE OF ARCHITECTS PRIOR COMMENCEMENT OF WORK.

RELEASED FOR:

information	tender	construction	as built

FOR CONSTRUCTION ONLY

REVISION

S.NO	REMARKS	DATE

TITLE

LAYOUT PLAN

DATE	25-03-19
SCALE	
DRAWN BY	NEERAJ
CHD BY	PRIYANKA
DWG. NO.	WD/LP/01/25019

N

CONSULTANT

CONSULTANT

ARCHITECT/ INTERIOR DESIGN

PROSPECTIVE DESIGNS

B-39,First Floor, Kaushambi,
Ghaziabad,UP-201010.
tel/fax: 0120-4508600
e-mail: prospdes@gmail.com